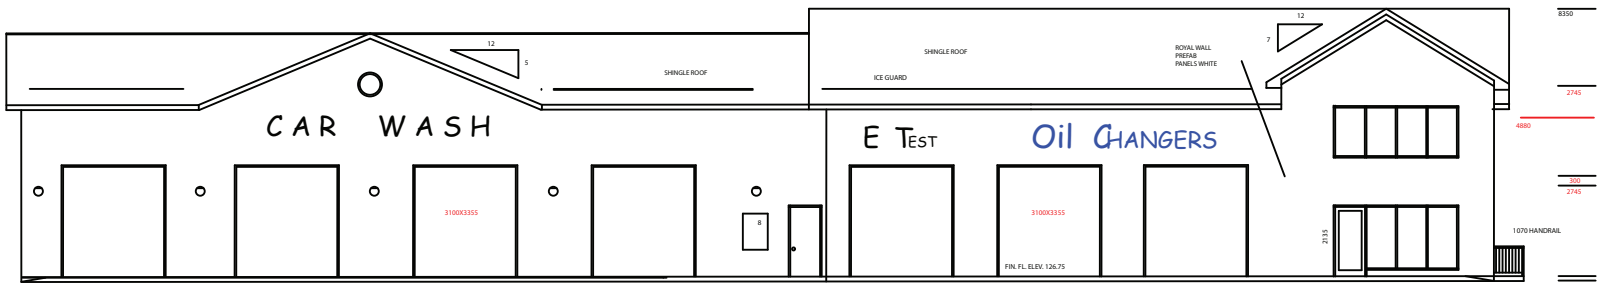

NEW FRONT ELEVATION

SOUTH

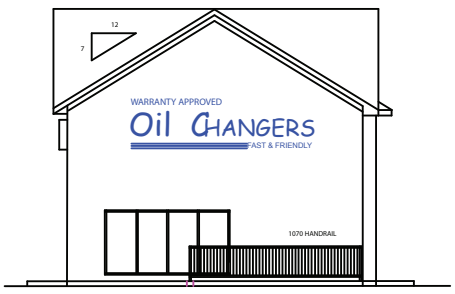

SIDE ELEVATION

REVISIONS		
	ISSUED FOR SITE PLAN	
no.	description	date

These plans remain the property of the designer and may be used only for the purpose for which they were issued; contractors shall check and verify all dimensions on the job site and report any errors or omisions to the designer before work continues or the contractor will be held responsible Each contractor shall be responsible to ensure that the work is in accordance with the building code. The designer is not responsible for any errors or ommisions if work commences before building permit is issued.

ewald zieger
design consultants ltd.
100 CherryHill Drive
Carp, ontario, K0A 1L0
613 839 5548
613 799 6958

north

client
WARRANTY APPROVED
Oil Changers
FAST & FRIENDLY
OIL CHANGERS
A13-2285 St. Laurent Blvd.
Ottawa Ontario
K1G 6C5

title
ELEVATIONS

date JUNE 17,2010	
scale 1 : 50	
designer ewd b.arch.	
co-ordinator	job no.
drawn by	dwg.no.
approved date	A1

Not for construction until signed by client.

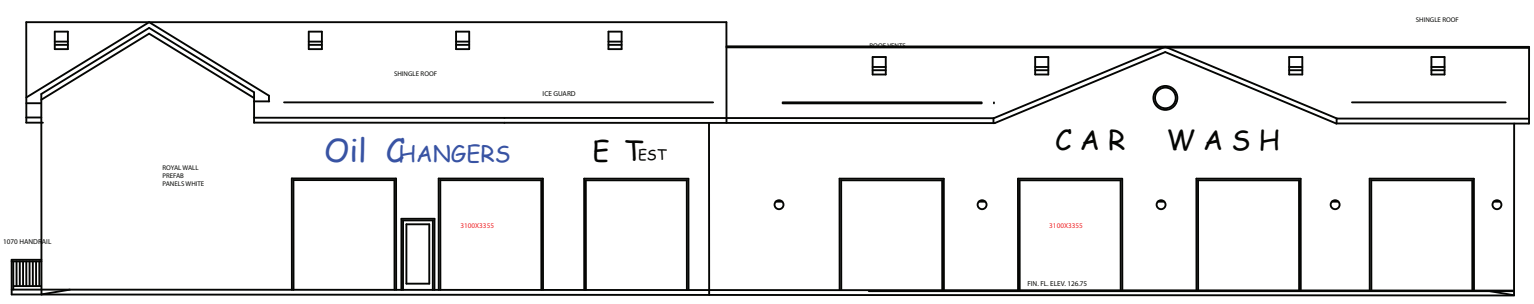

REAR ELEVATION

NORTH

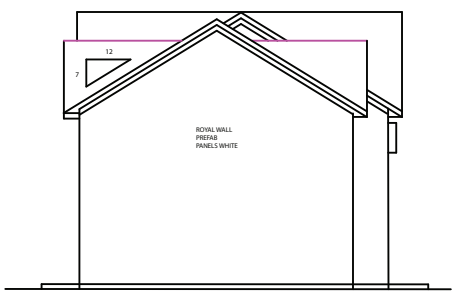

SIDE ELEVATION

REVISIONS		
	ISSUED FOR SITE PLAN	
no.	description	date

These plans remain the property of the designer and may be used only for the purpose for which they were issued; contractors shall check and verify all dimensions on the job site and report any errors or omisions to the designer before work continues or the contractor will be held responsible Each contractor shall be responsible to ensure that the work is in accordance with the building code. The designer is not responsible for any errors or ommisions if work commences before building permit is issued.

ewald zieger
design consultants ltd.
100 CherryHill Drive
Carp, ontario, K0A 1L0
613 839 5548
613 799 6958

north

client
WARRANTY APPROVED
Oil Changers
FAST & FRIENDLY
OIL CHANGERS
A13-2285 St. Laurent Blvd.
Ottawa Ontario
K1G 6C5

title
ELEVATIONS

date JUNE 17,2010	
scale 1 : 50	
designer ewd b.arch.	
co-ordinator	job no.
drawn by	dwg.no.
approved date	A2

Not for construction until signed by client.