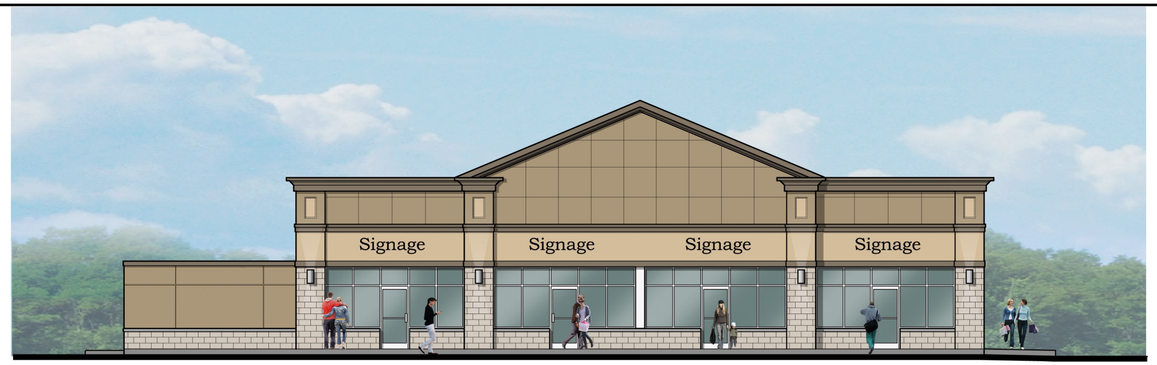

4 A-3b1 EAST ELEVATION
1/8" = 1'-0"

2 A-3b1 NORTH ELEVATION
1/8" = 1'-0"

3 A-3b1 SOUTH ELEVATION
1/8" = 1'-0"

1 A-3b1 WEST ELEVATION
1/8" = 1'-0"

#	Date	Revision	By
-	-	-	-

Sobeys Developments

Traugott
Building Contractors Inc.
95 Thompson Drive, Cambridge, Ontario N1T 2E4
Tel. 519.740.9444 Fax 519.740.9777

COMMERCIAL DEVELOPMENT
6303 Hazeldean Road
STITTSVILLE, ONTARIO

BUILDING 'B1'
EXTERIOR ELEVATIONS

Drawn by:	G.B.	A-3b1
Checked by:		
Scale:	1/8" = 1'-0"	
Date:	July 12, 2010	
Job no.:	5694	